
BARNHUIS cpt

SECTION

entire area

STUDIO / ACCOMODATION / WORKSPACE

320SQM

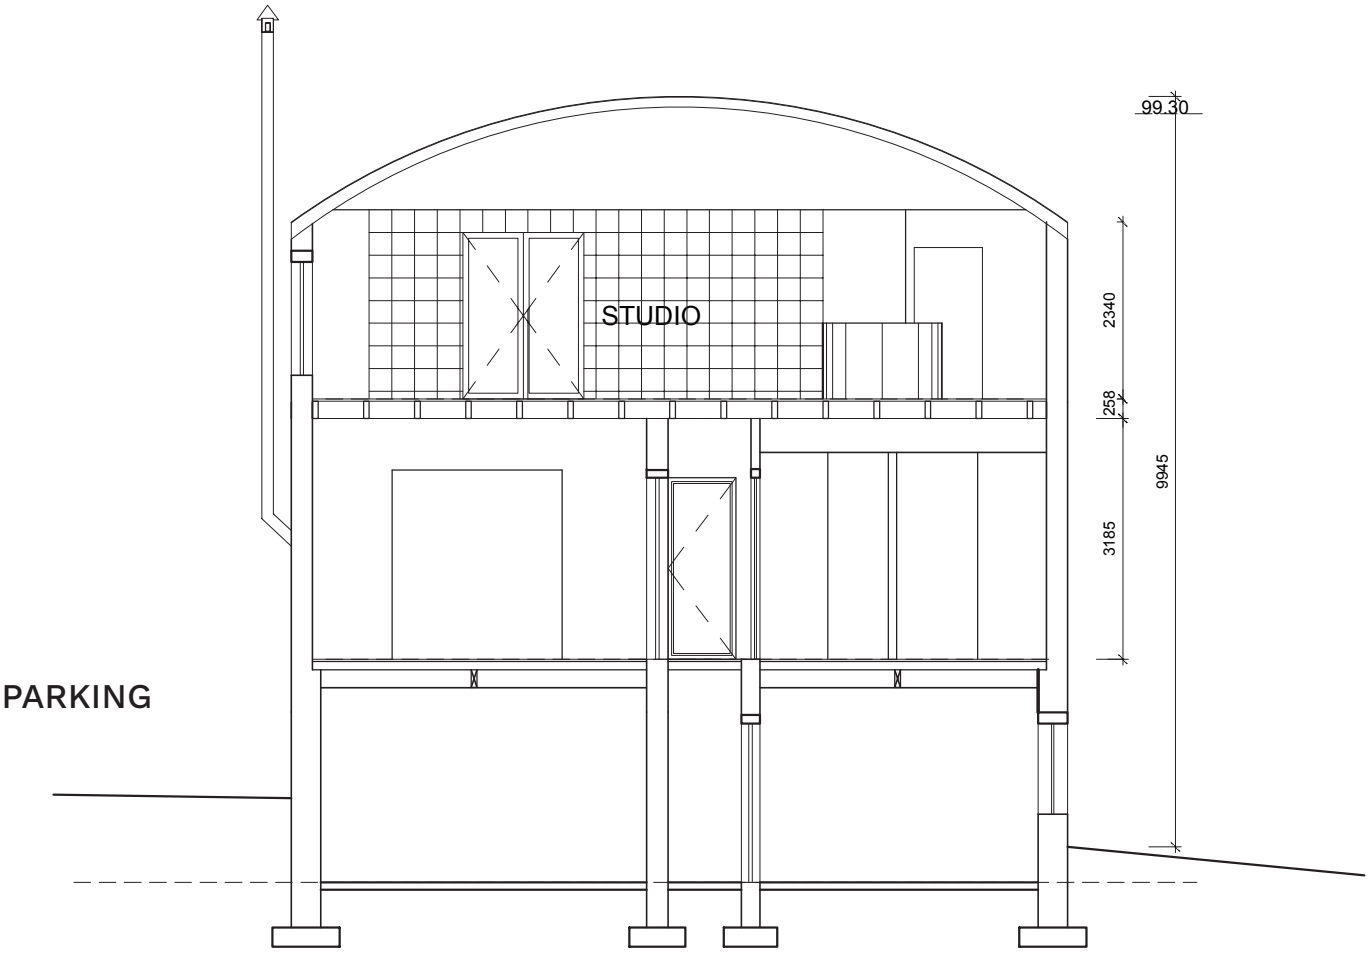


SECTION BB
SCALE 1:100

Scale 1:100 / A4
(All dimensions are to be checked at the construction site)

BARNHUIS
20 Wembley Rd.
8001 Gardens Cape Town

Studio

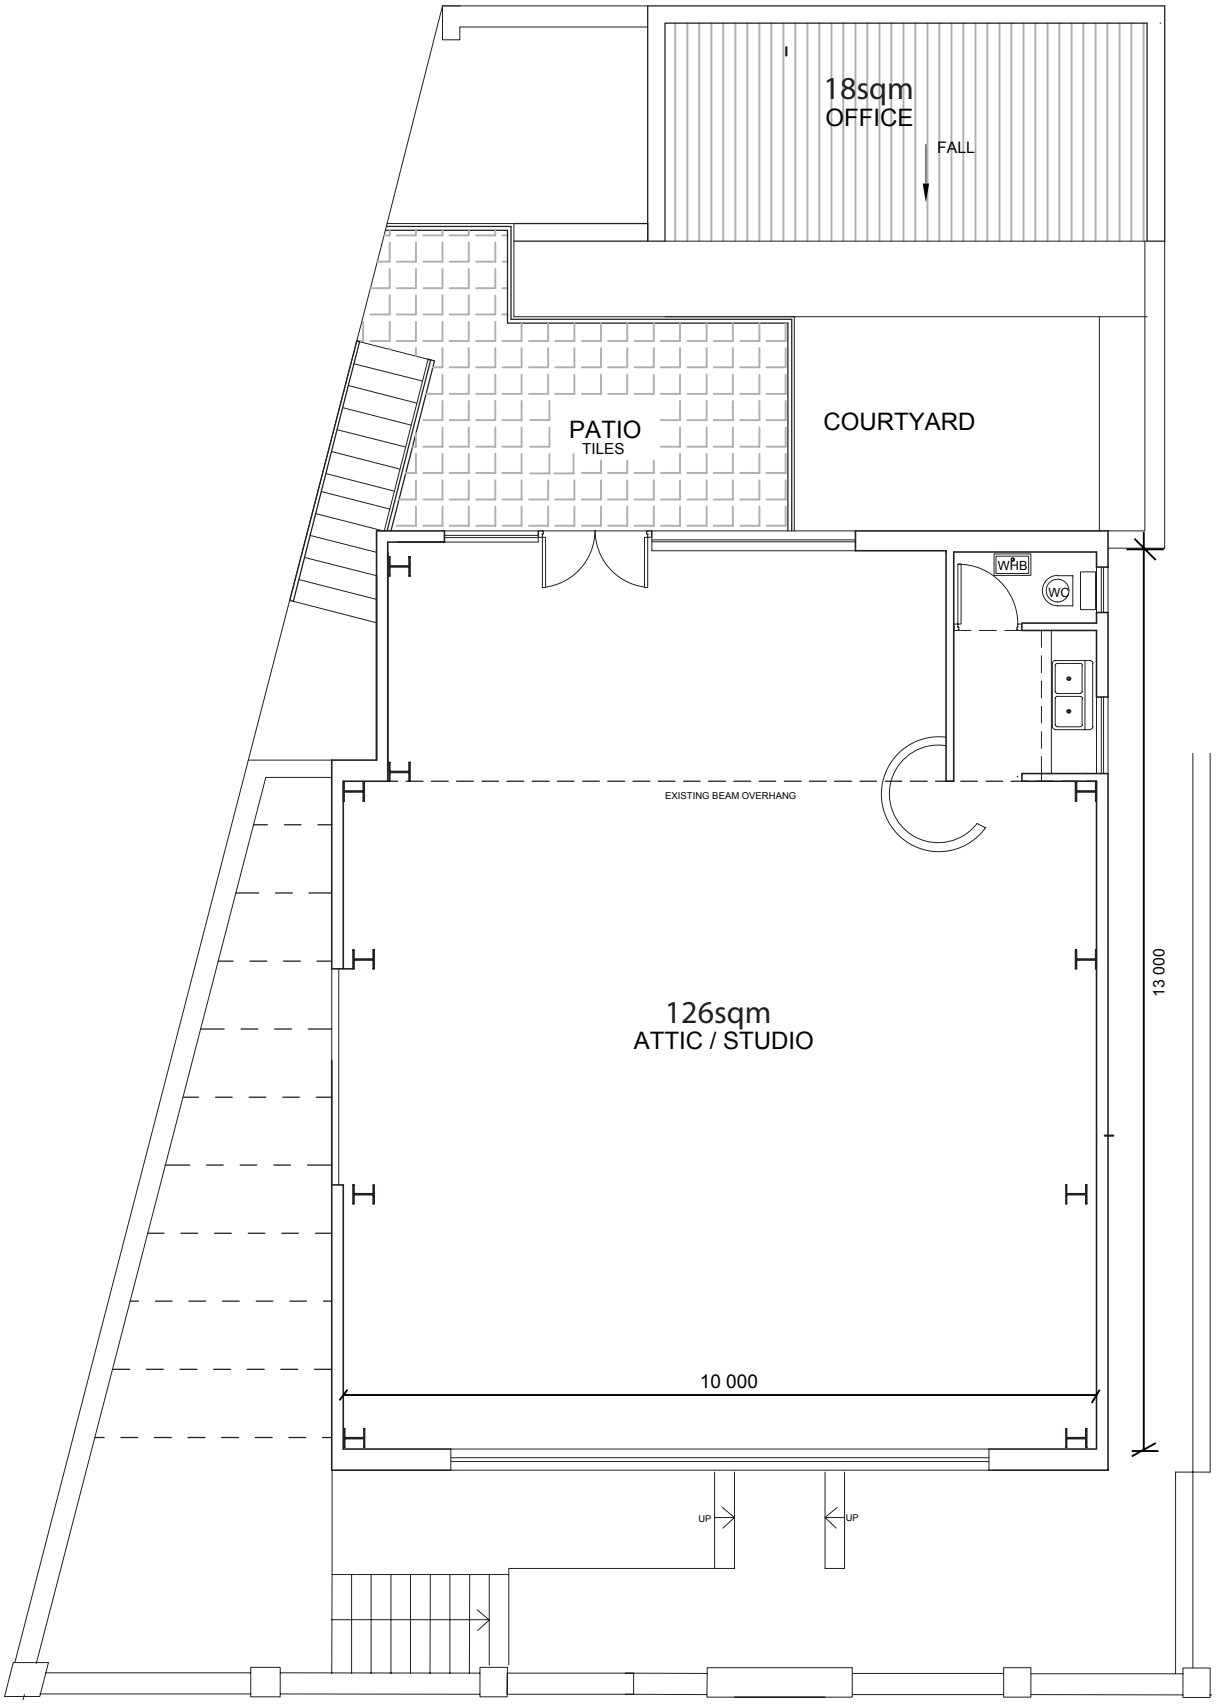

WEMBLEY ROAD

Scale 1:100 / A4

(All dimensions are to be checked at the construction site)